THIS MAP WAS PREPARED FOR ASSESSMENT PURPOSES ONLY. NO LIABILITY IS ASSUMED FOR THE ACCURACY OF THE DATA SHOWN. ASSESSOR'S PARCELS MAY NOT COMPLY WITH LOCAL SUBDIVISION OR BUILDING ORDINANCES.

# PTN. RANCHO NOVATO

Bk. 141
20

Tax Rate Area
10-017

140-03

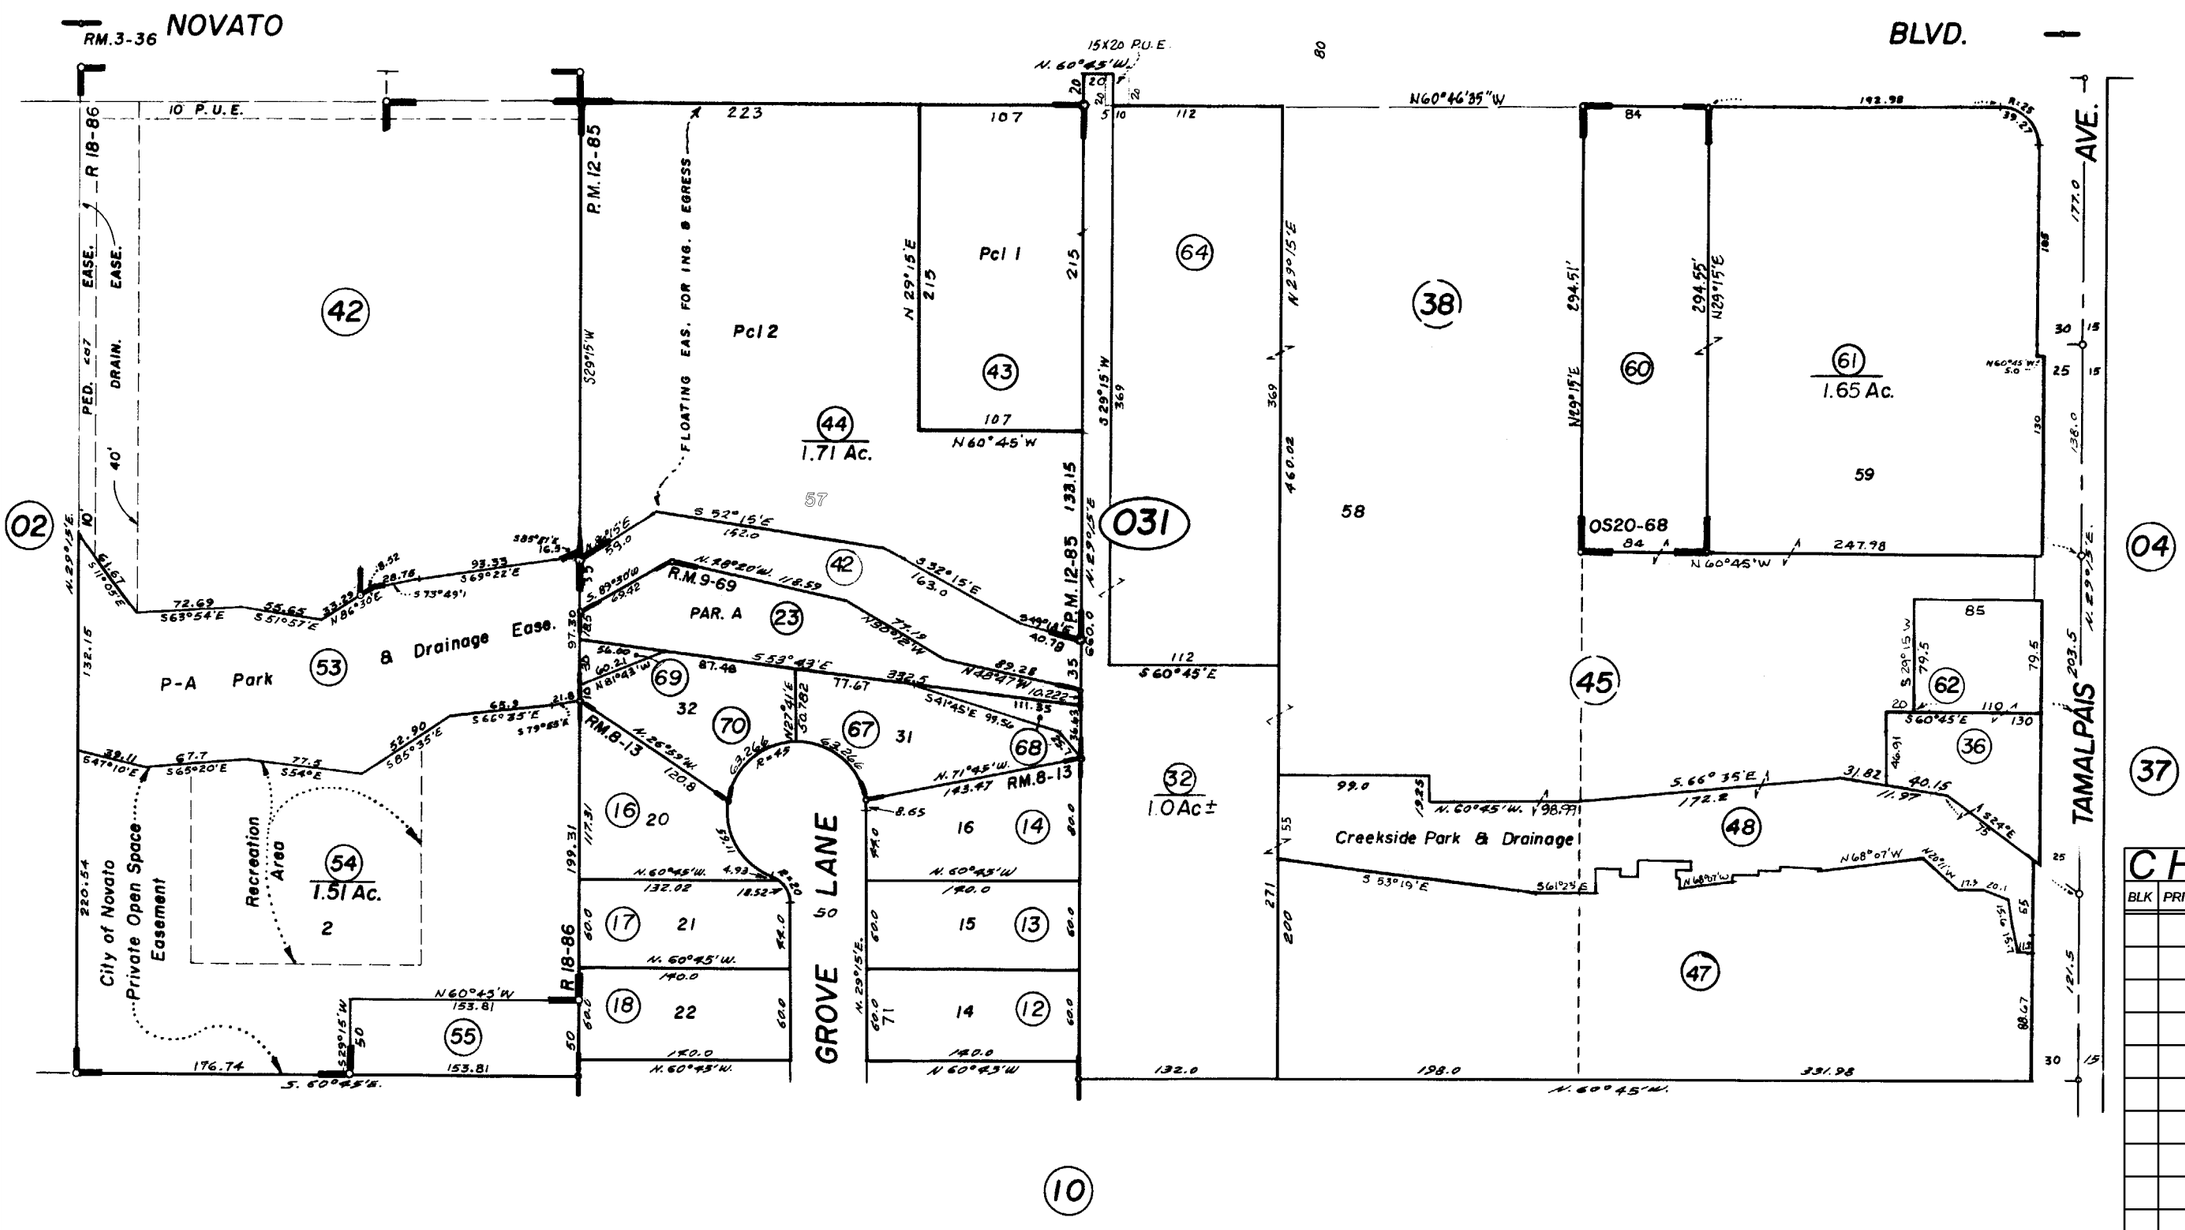


6/16/2010 MEM

| CHANGES | | | | |
|---|---|---|---|---|
| BLK | PRIOR APN | NEW APN | YR | AUTH |
| | | | 09 | SBE 09-009 |
| | | | 10 | TRA |

Map Update

R.M. Bk. 18, Pg. 86-Cedar Creek Unit 1
Novato Ranch Sub A & B, RM. Bk.3-Pg.36
Orchard Park Unit 3, Novato, RM. Bk.8-Pg.13
Orchard Park Unit 4, Novato, R.M. Bk.9-Pg.69

NOTE—Assessor's Block Numbers Shown in Ellipses.
Assessor's Parcel Numbers Shown in Circles.

CITY OF NOVATO
Assessor's Map Bk.140-Pg.03
County of Marin, Calif.